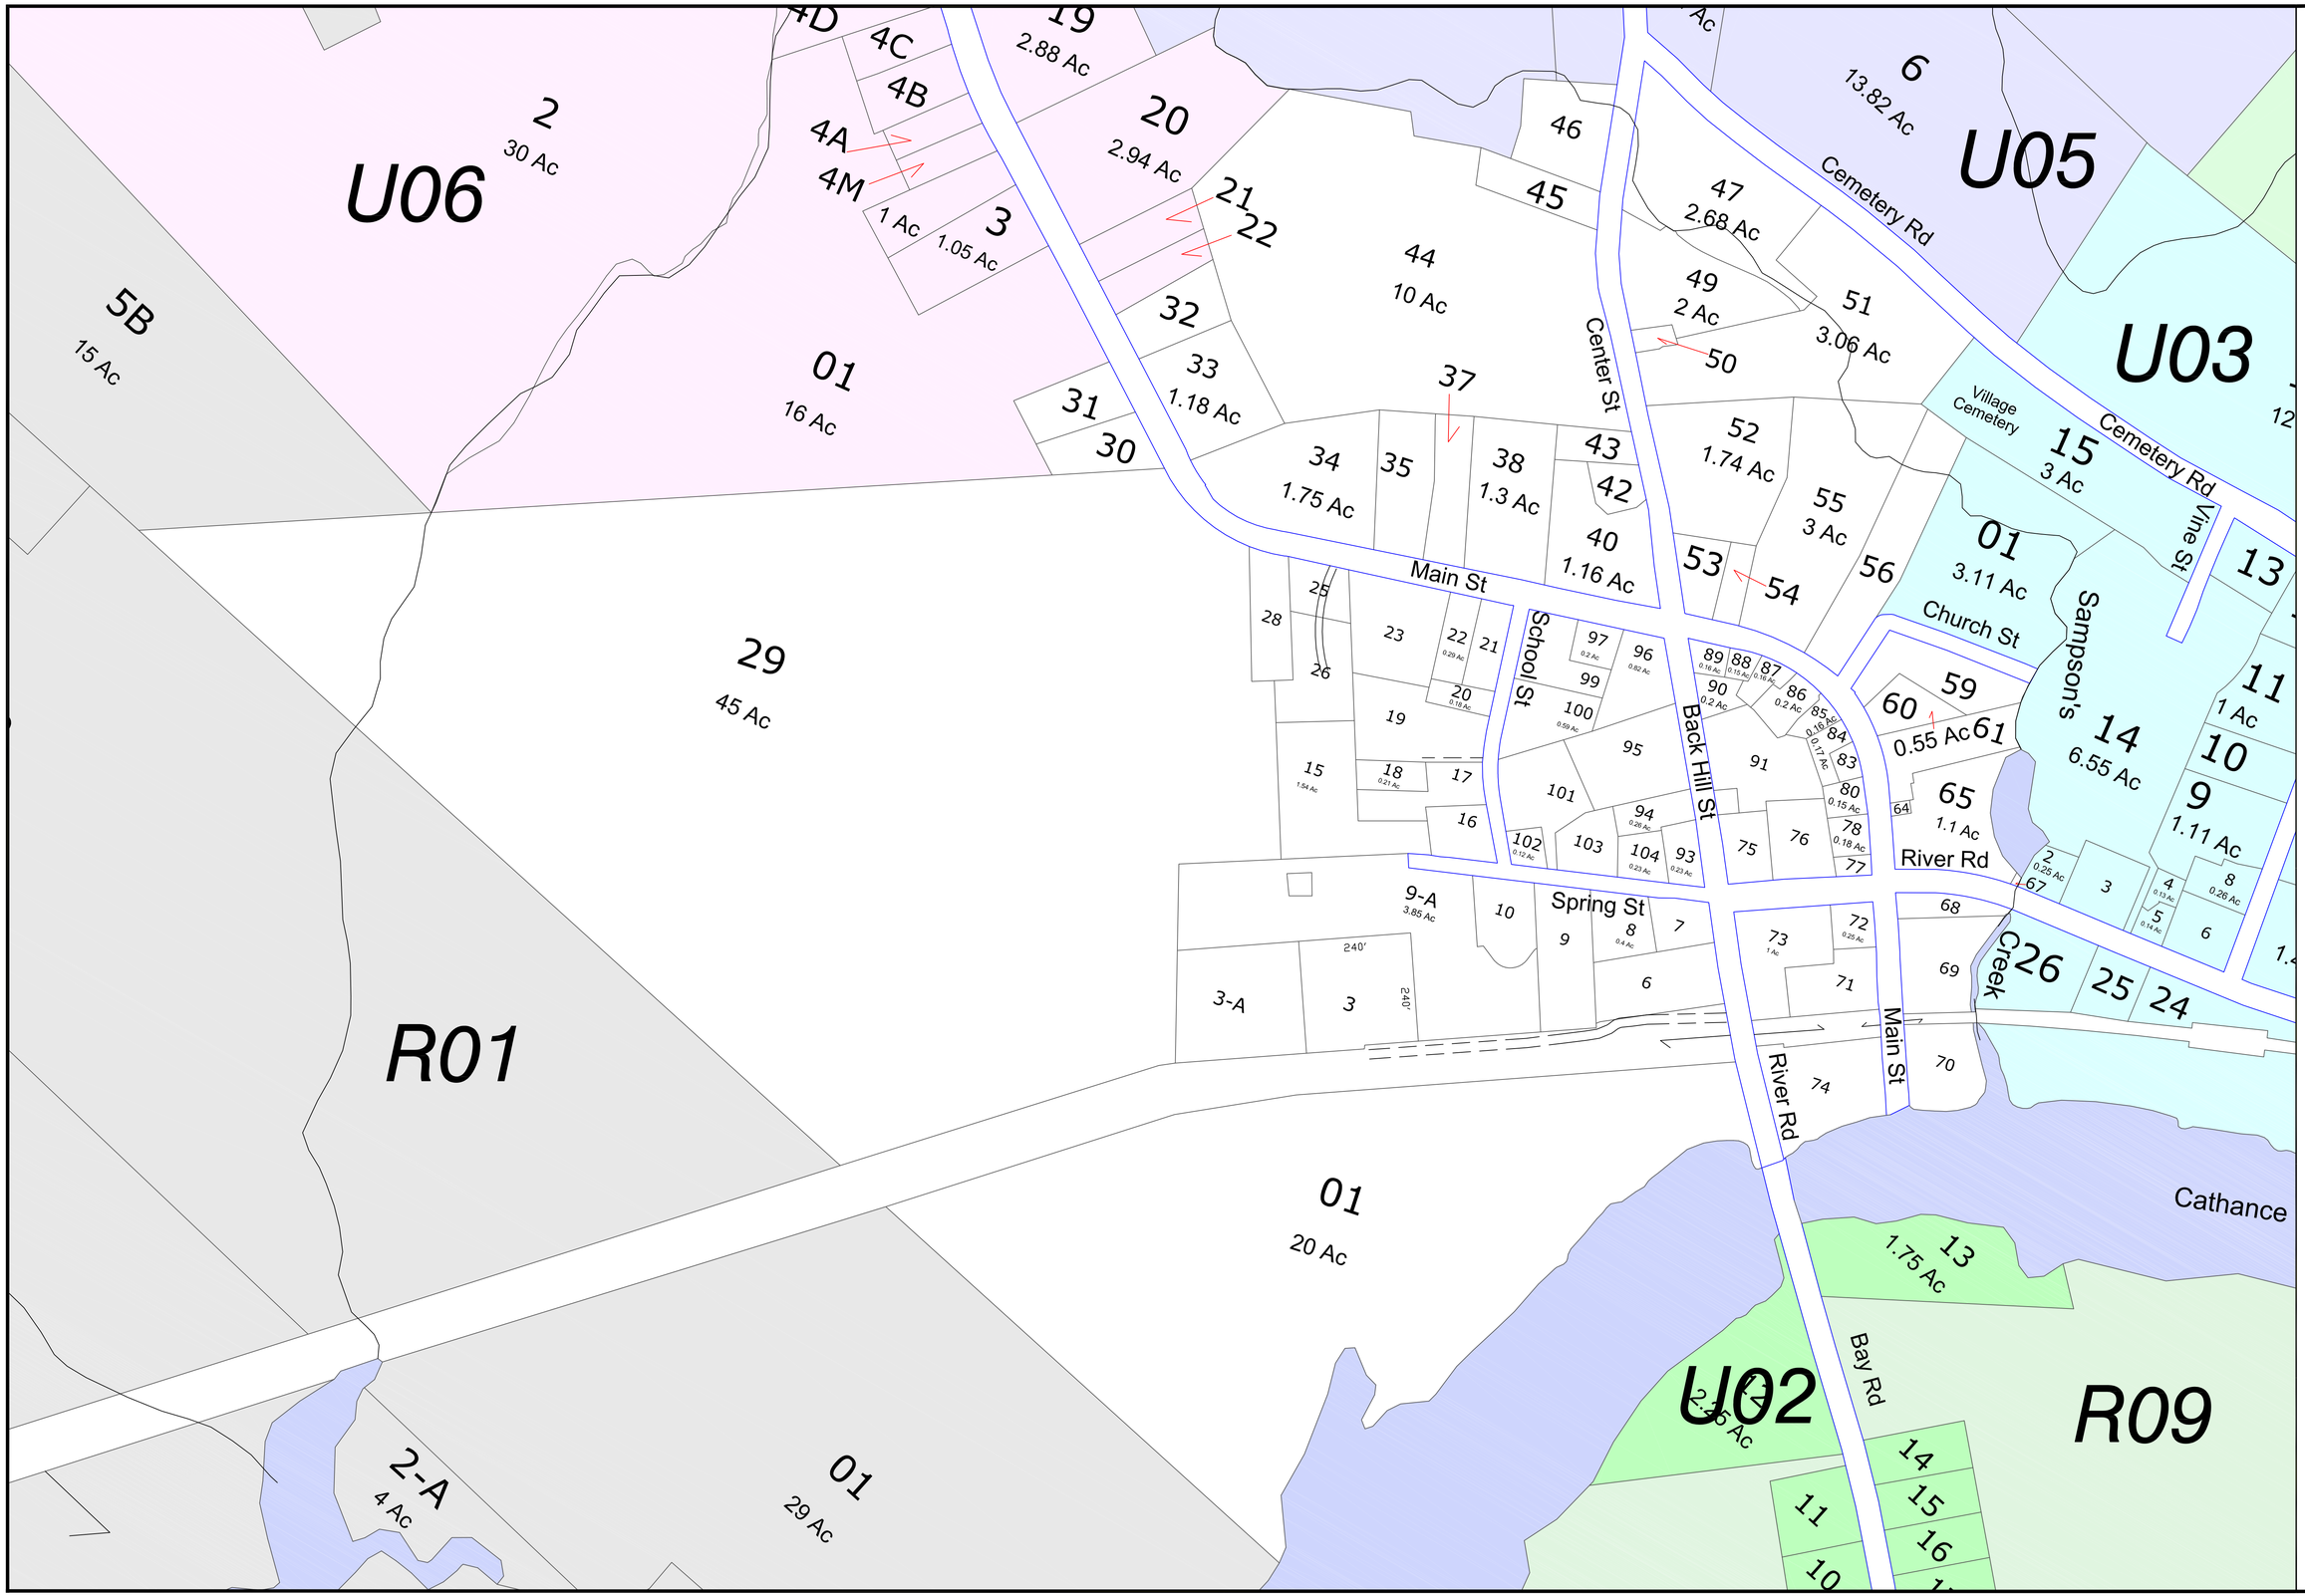
U06
U05
U03
U02
R01
R09
Main St
Center St
Cemetery Rd
Village Cemetery
Vine St
Church St
Sampson's
School St
Back Hill St
River Rd
Spring St
Bay Rd
Creek
Cathance
LEGEND
LOT DIMENSION
PROPERTY HOOKS
RIGHT OF WAY
EASEMENT
SCALE IN FEET
0
150
300
ABUTTING MAP NO.
U01
PARCEL NUMBER
22
SUBDIVISION LOT NO.
4
REVISED TO APRIL 1, 2010
FOR ASSESSMENT PURPOSES ONLY
NOT FOR PROPERTY CONVEYANCES
PROPERTY MAP
BOWDOINHAM
MAINE
James H. Thomas
gisSolutions of Maine
Cumberland, Maine 04021
jht@maine.rr.com
U01